



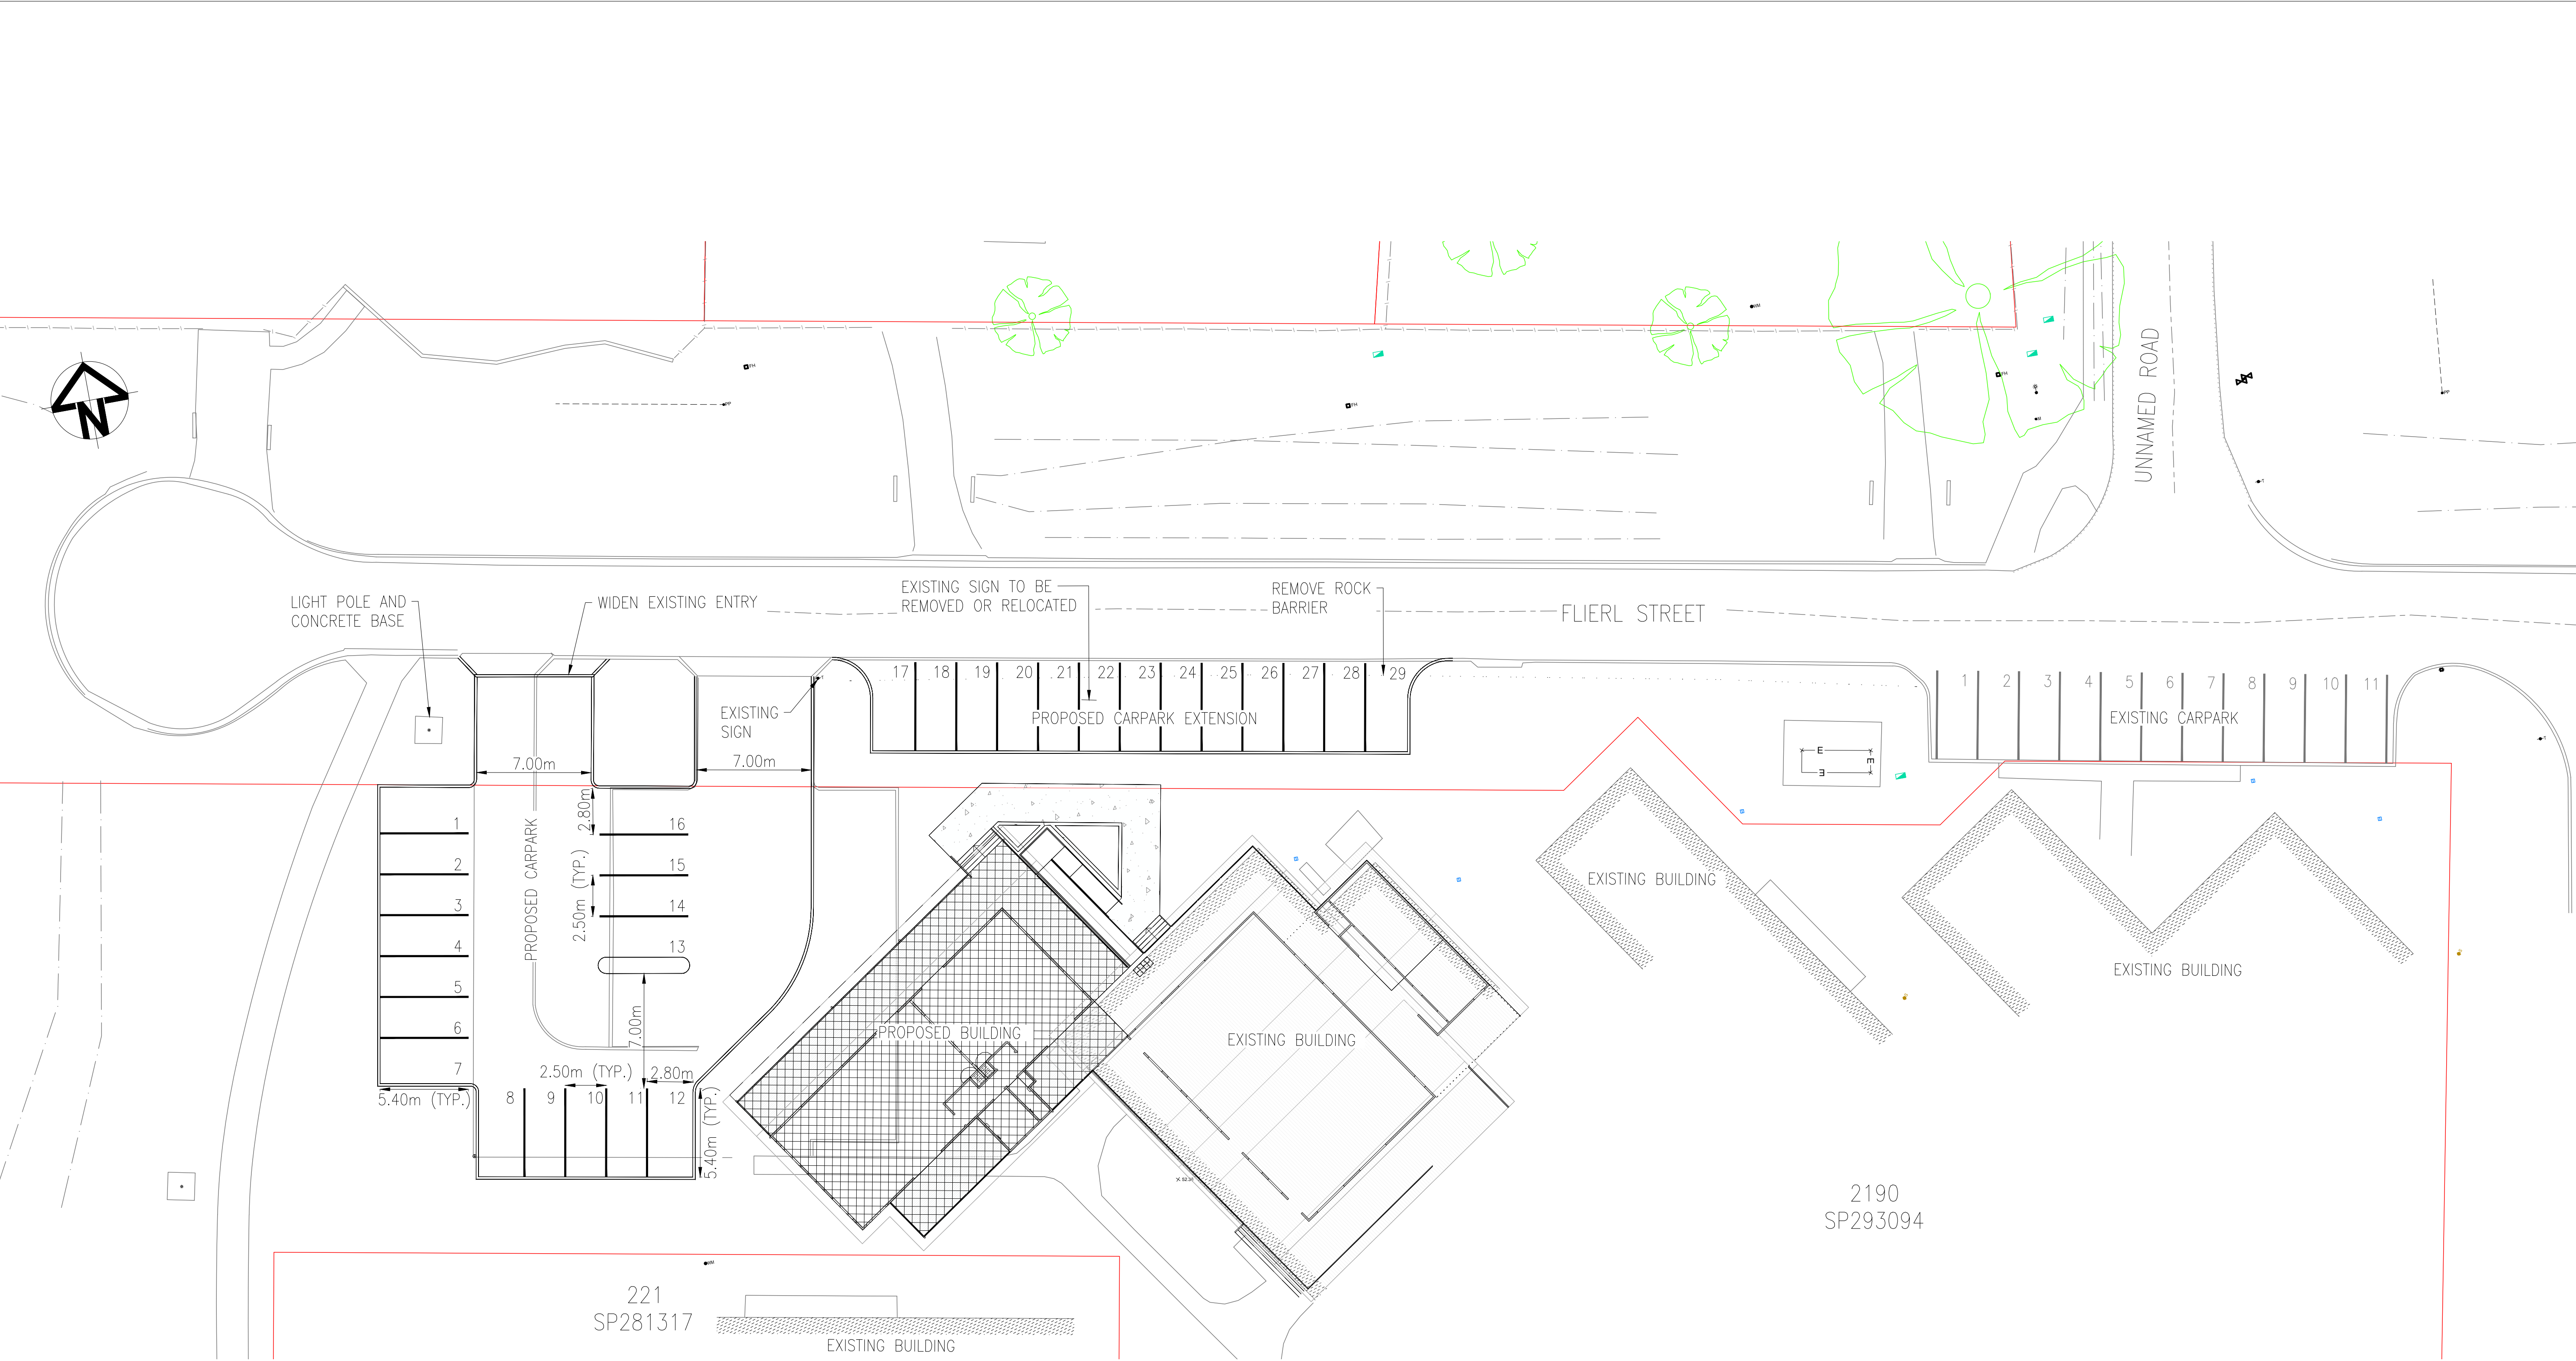

LAYOUT PLAN
SCALE 1:200 @ A1

FOR REVIEW
10.08.26

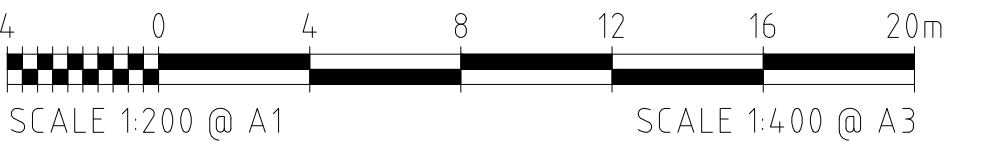

REVISIONS					HORIZ. DATUM		GDA 2020		CERTIFICATION		 m 0400 699 979 e brett@langtreeconsulting.com.au	HOPE VALE ABORIGINAL SHIRE COUNCIL					SCALE	AS SHOWN				
	C	MV	10.08.26	FOR REVIEW	VERT. DATUM		AHD					COUNCIL ADMINISTRATION BUILDING, FLIERL STREET, HOPE VALE					SHEET	1 OF 1				
	B	MV	06.08.26	FOR REVIEW	DRG. FILE			DATE	LOT 2190 SP293094					REVISION	A	B	C					
	A	MV	05.08.26	FOR REVIEW	DESIGN		B. LANGTREE	05.08.26	CARPARK EXTENSION LAYOUT PLAN					DRG No.	1614-SK-001							
	No.	BY	DATE	DESCRIPTION	DRAWN		M. VISSER	05.08.26														